PLAN TO ACCOMPANY BY-LAW
BEING A BY-LAW TO AMEND BY-LAW No.4054
BEING THE STREET NAMING BY-LAW.

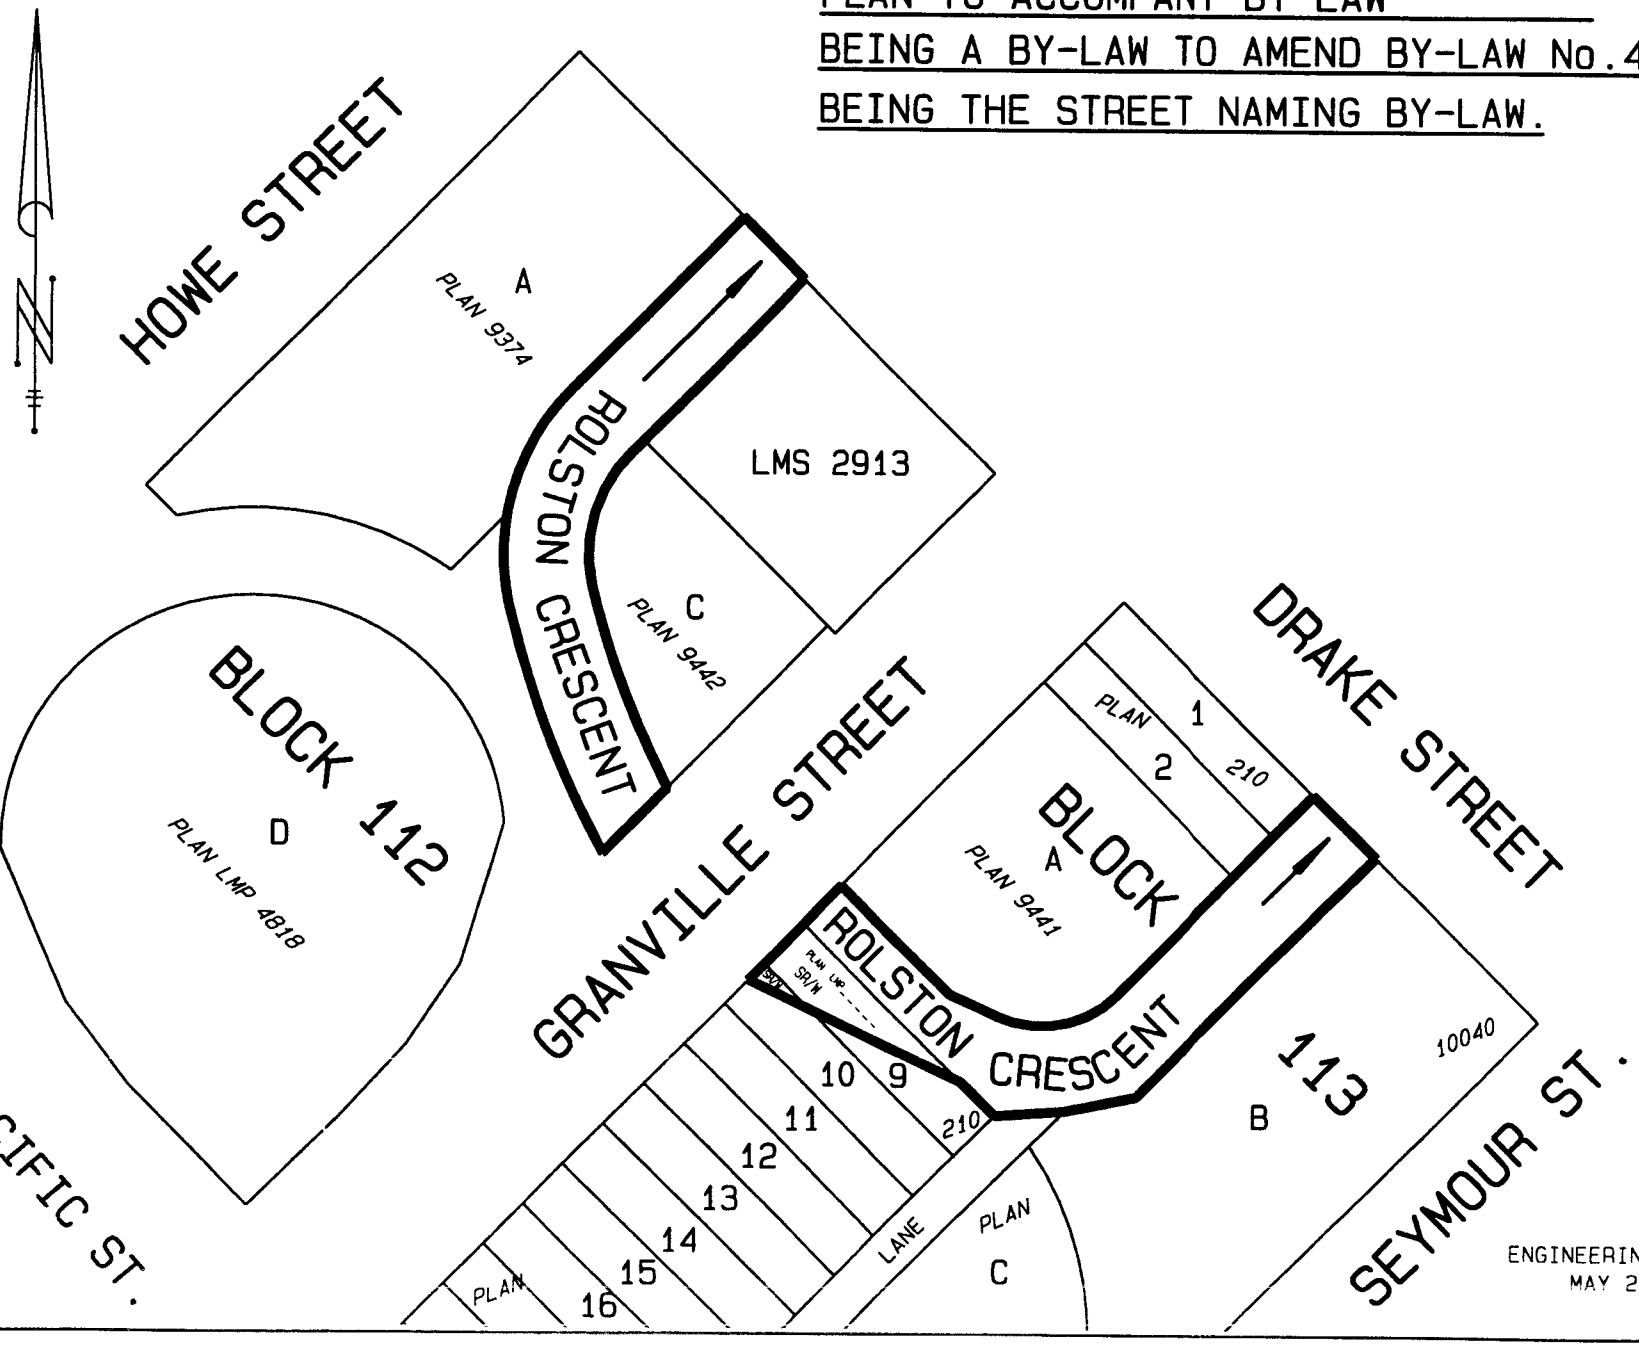

ENGINEERING SERVICES
MAY 29, 2001

JMY N-10

LF 11734