APPENDIX A

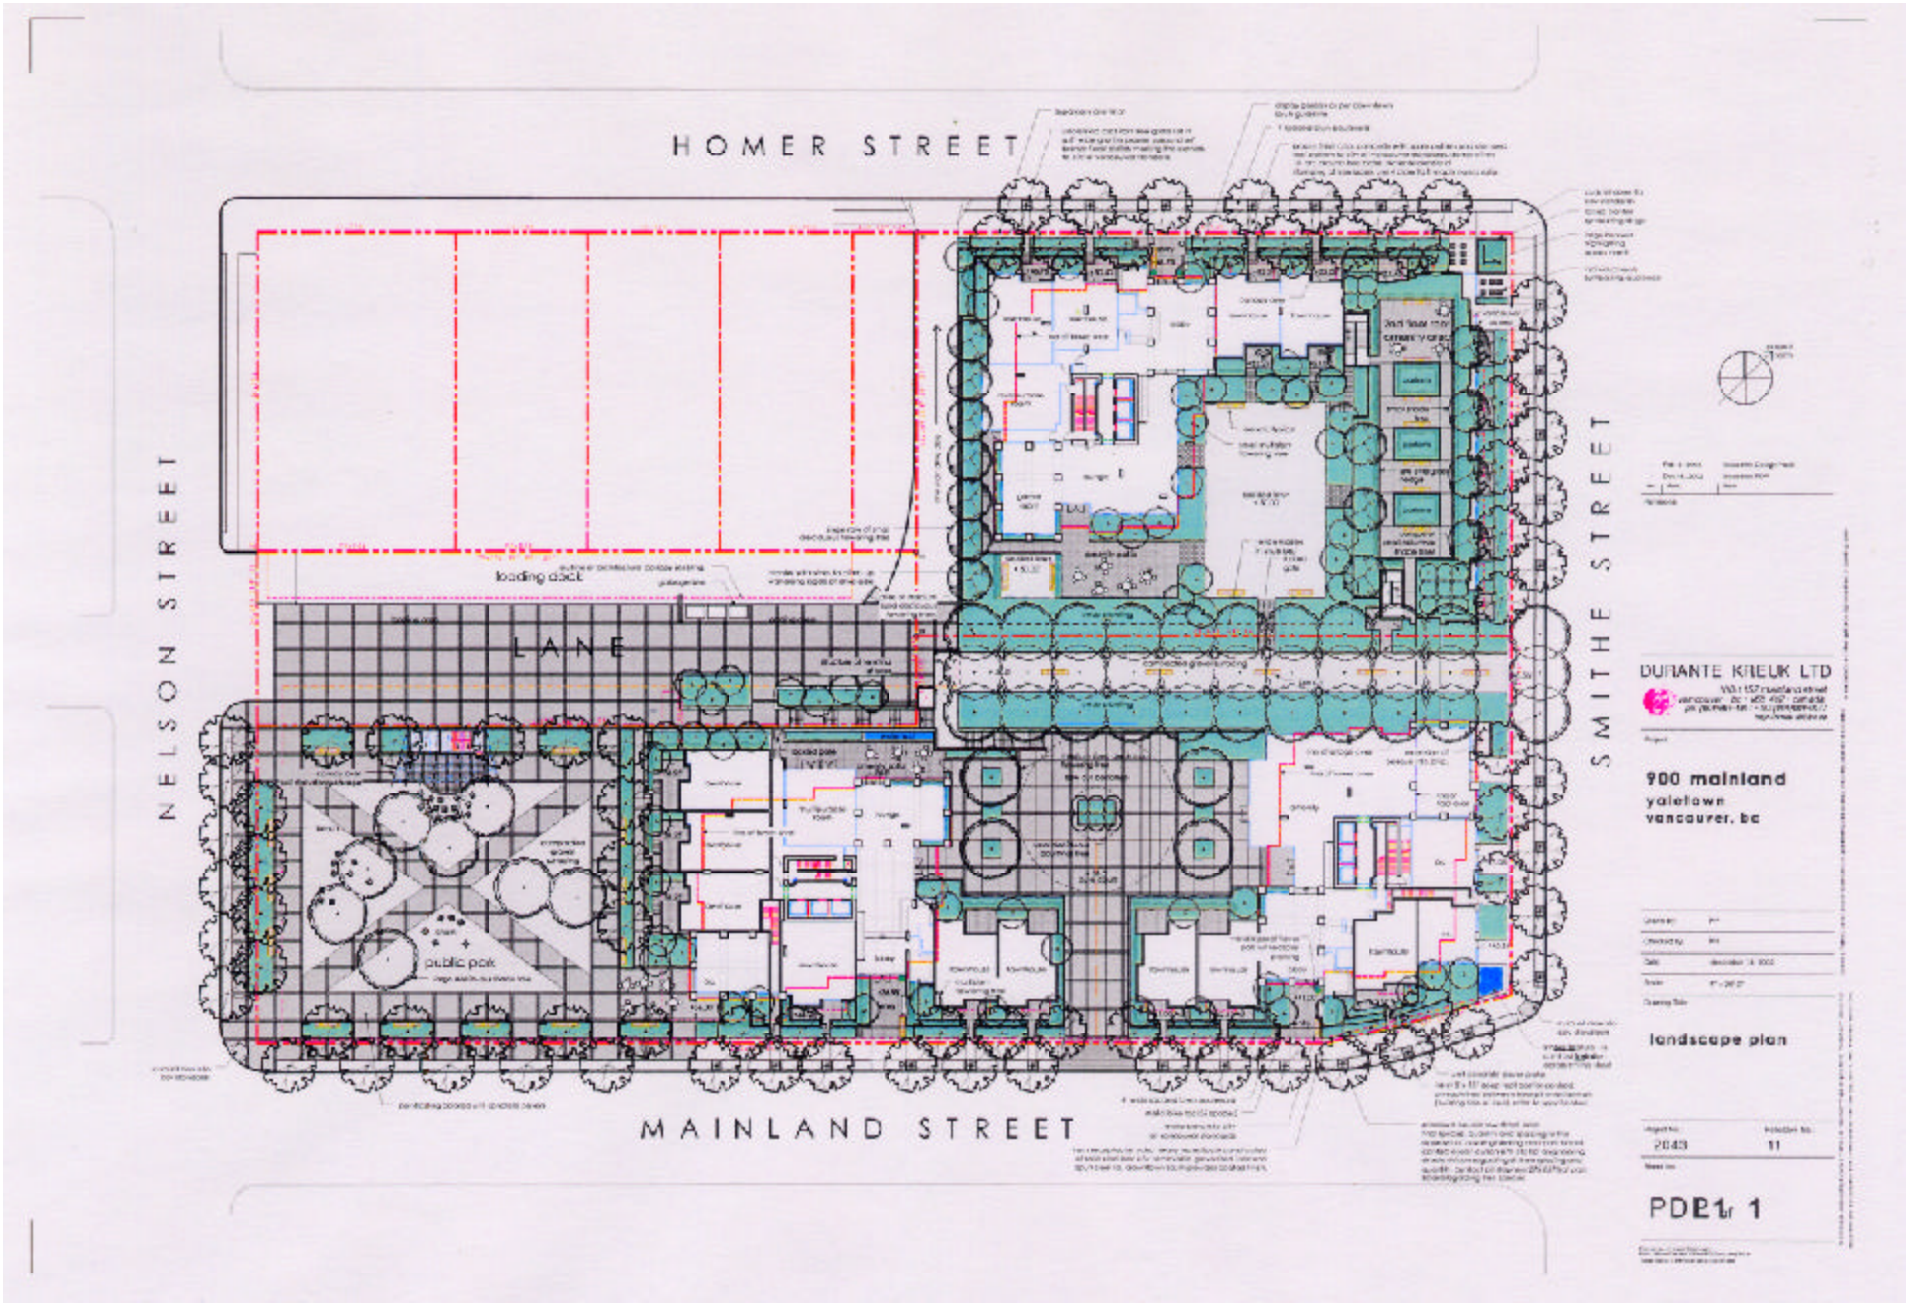
HOMER STREET
NELSON STREET
SMITHE STREET
MAINLAND STREET
LANE
loading dock
public park
DURANTE KREUK LTD
900 mainland
yaletown
vancouver, bc
landscape plan
2043
PDP1.1