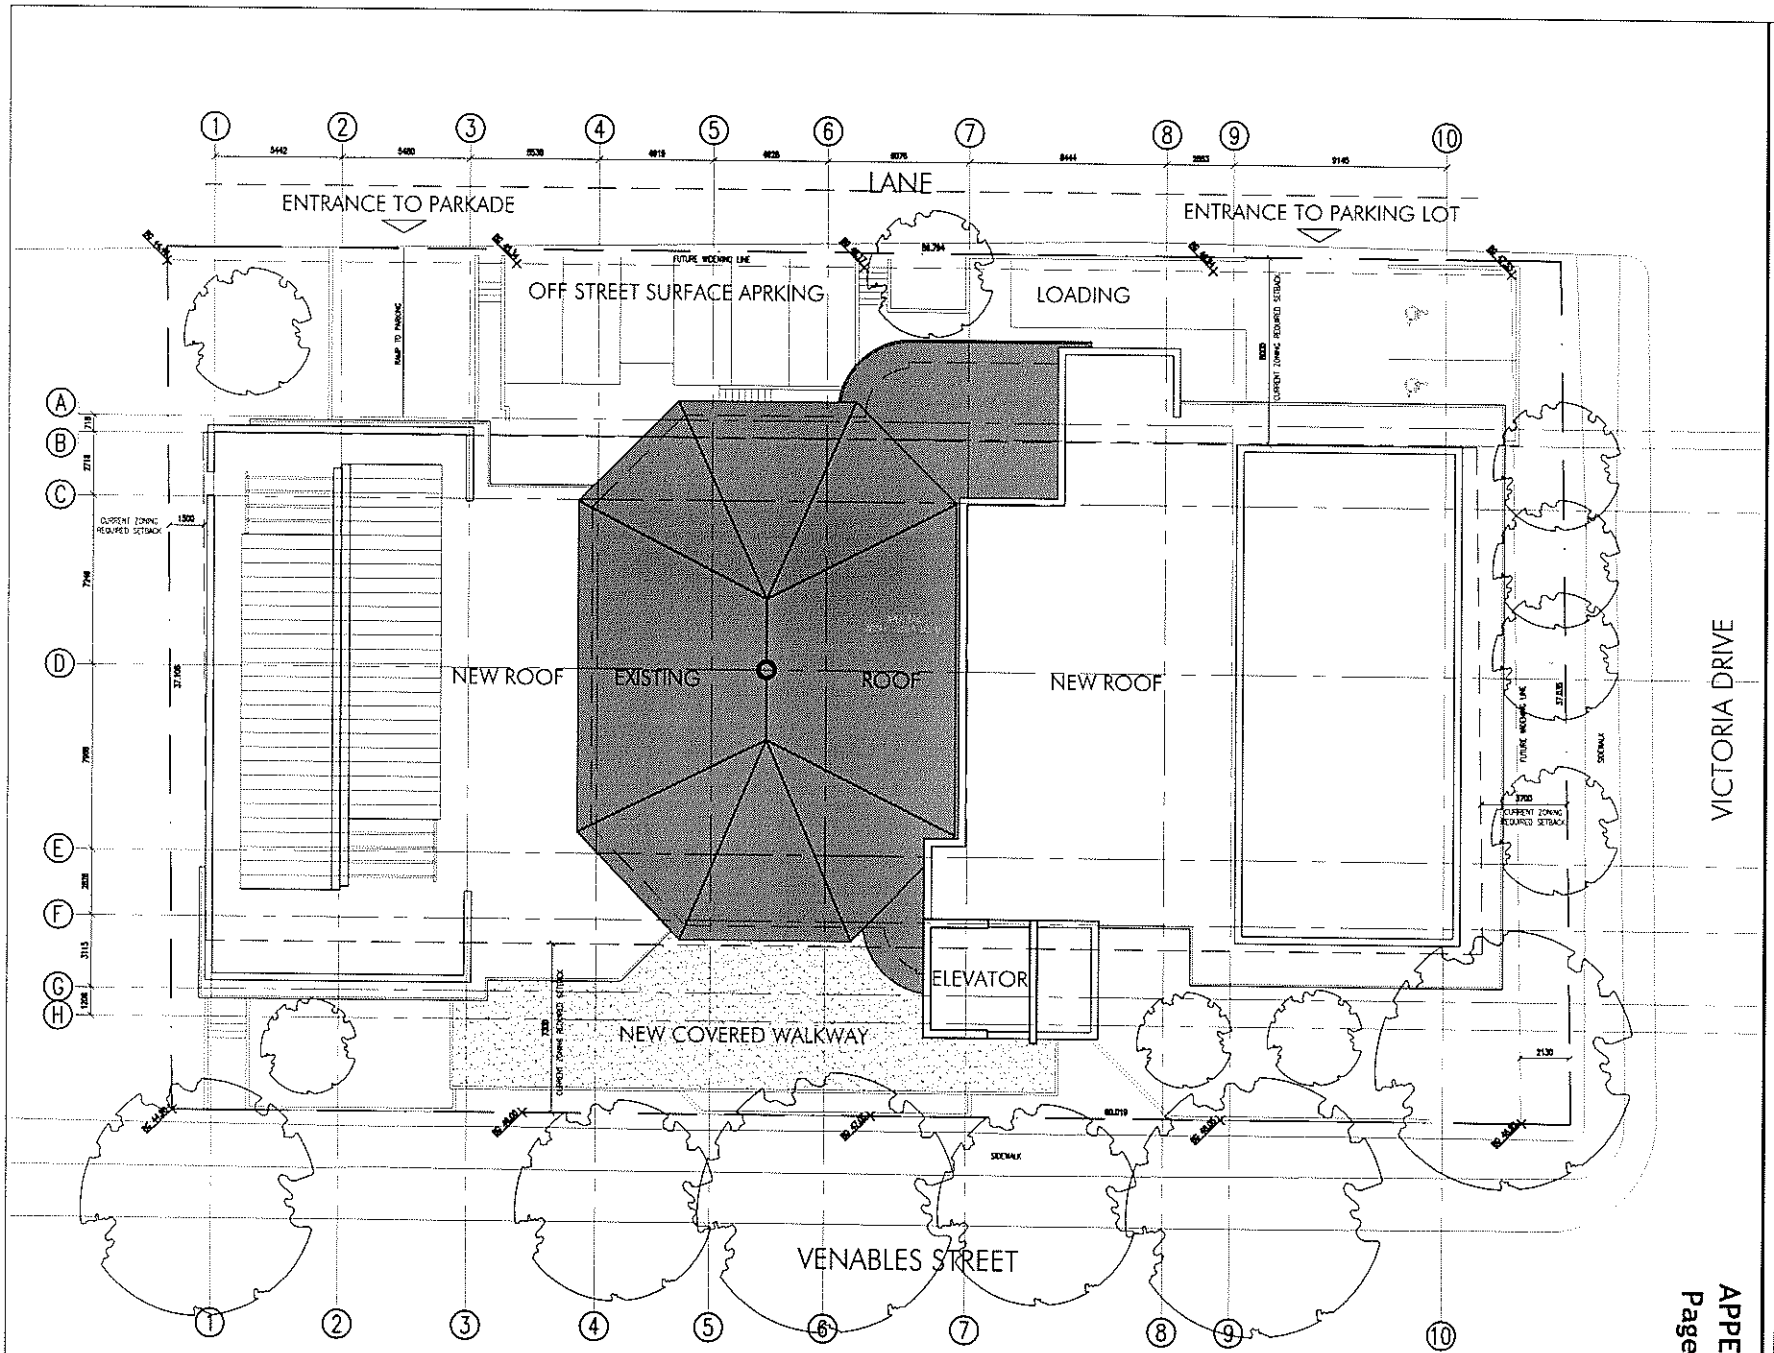

proscenium

STRUCTURAL ENGINEERS

MECHANICAL ENGINEERS

ELECTRICAL ENGINEERS

THEATRICAL

ACOUSTIC

HERITAGE
COMMONWEALTH HISTORIC RESOURCE MANAGEMENT LTD.

QUANTITY SURVEYOR

SPECIFICATIONS

SIGNAGE

CODE CONSULTANT

REV.	DESCRIPTIONS	BY	DATE
A	ISSUED FOR REZONING APPLICATION	PAI	10MAR04

CAD FILE: 0116\101 REVISION NO. A

PROJECT
VANCOUVER EAST CULTURAL CENTRE

PROJECT NUMBER
01-16

DWG. NO.	DRAWING TITLE
A101	SITE / ROOF PLAN

DATE	SCALE	DRAWN	CHECKED
10 NOV 2003	1:100	PAI	TMM

APPENDIX E
Page 1 of 7

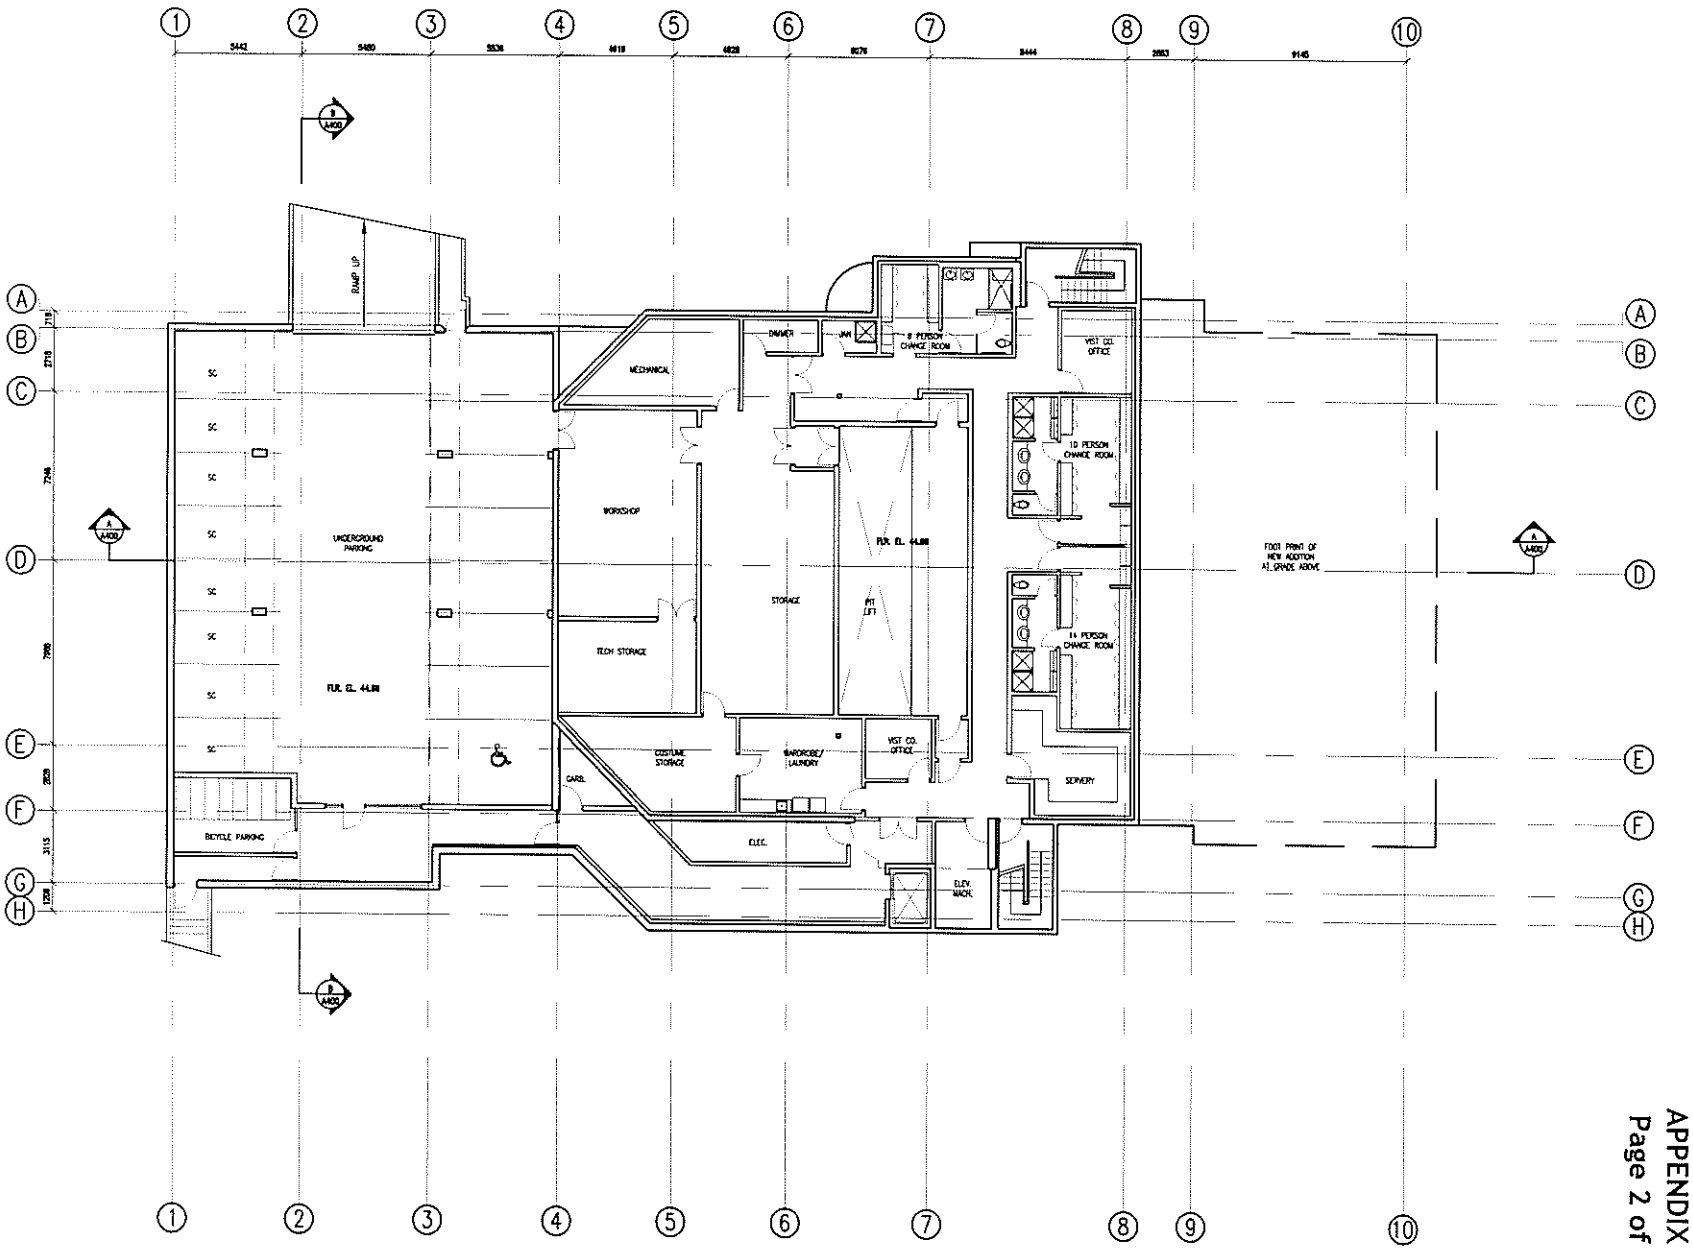

APPENDIX E
Page 2 of 7

prosceniumarchitecture + interiors

ALL OF THE DOCUMENTS PREPARED BY PROSCENIUM ARCHITECTURE + INTERIORS INC. OR ON BEHALF OF PROSCENIUM ARCHITECTURE + INTERIORS INC. IN CONNECTION WITH THE PROJECT ARE INSTRUMENTS OF SERVICE FOR THE EXECUTION OF THE PROJECT. PROSCENIUM ARCHITECTURE + INTERIORS INC. RETAINS THE PROPERTY AND COPYRIGHT IN THESE DOCUMENTS, WHETHER THE PROJECT IS EXECUTED OR NOT. THESE DOCUMENTS MAY NOT BE USED ON ANY OTHER PROJECT WITHOUT PRIOR WRITTEN AGREEMENT OF PROSCENIUM ARCHITECTURE + INTERIORS INC. DO NOT SCALE DRAWINGS.

STRUCTURAL ENGINEERS

MECHANICAL ENGINEERS

ELECTRICAL ENGINEERS

THEATRICAL

ACOUSTIC

HERITAGE
COMMONWEALTH HISTORIC RESOURCE MANAGEMENT LTD.

QUANTITY SURVEYOR

SPECIFICATIONS

SIGNAGE

CODE CONSULTANT

REV.	DESCRIPTIONS	BY	DATE
A	ISSUED FOR REZONING APPLICATION	PAI	03MAR04

CAD FILE: 0116A200 REVISION NO. A

PROJECT
VANCOUVER EAST CULTURAL CENTRE

PROJECT NUMBER
01-16

DWG. NO.	DRAWING TITLE
A200	BASEMENT PLAN

DATE	SCALE	DRAWN	CHECKED
19 NOV 2003	1:100	PAI	TWN

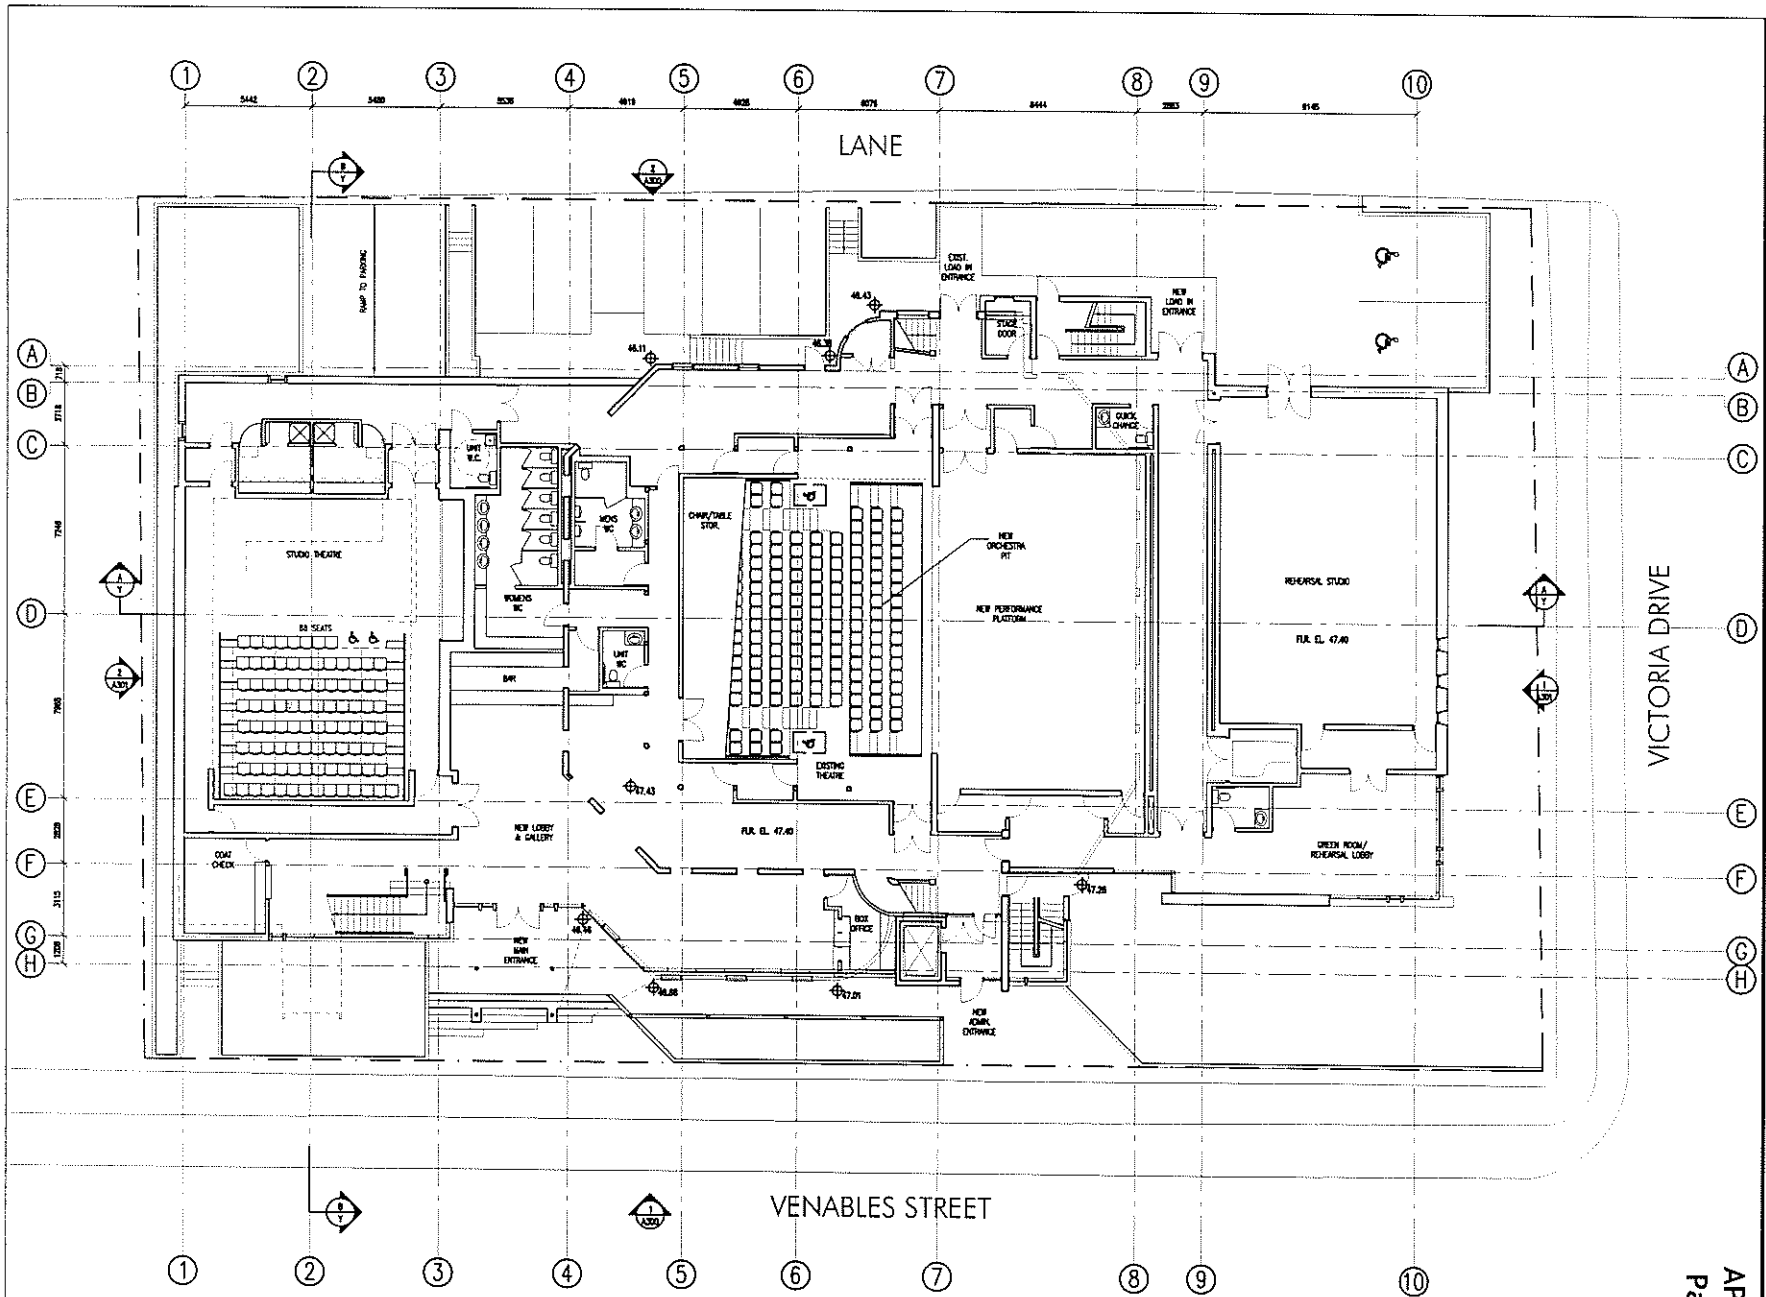

proscenium

WALL LEGEND
NEW
EXISTING

ALL OF THE DOCUMENTS PREPARED BY PROSCENIUM ARCHITECTURE + INTERIORS INC. OR ON BEHALF OF PROSCENIUM ARCHITECTURE + INTERIORS INC. IN CONNECTION WITH THE PROJECT ARE INSTRUMENTS OF SERVICE FOR THE EXECUTION OF THE PROJECT. PROSCENIUM ARCHITECTURE + INTERIORS INC. RETAINS THE PROPERTY AND COPYRIGHT IN THESE DOCUMENTS, WHETHER THE PROJECT IS EXECUTED OR NOT. THESE DOCUMENTS MAY NOT BE USED ON ANY OTHER PROJECT WITHOUT PRIOR WRITTEN AGREEMENT OF PROSCENIUM ARCHITECTURE + INTERIORS INC. DO NOT SCALE DRAWINGS.

STRUCTURAL ENGINEERS

MECHANICAL ENGINEERS

ELECTRICAL ENGINEERS

THEATRICAL

ACOUSTIC

HERITAGE
COMMONWEALTH HISTORIC RESOURCE MANAGEMENT LTD.

QUANTITY SURVEYOR

SPECIFICATIONS

SIGNAGE

CODE CONSULTANT

REV.	DESCRIPTION	BY	DATE
A	ISSUED FOR REZONING APPLICATION	PAI	03MAR04

CAD FILE: 0116A201 REVISION NO. A

PROJECT
VANCOUVER EAST CULTURAL CENTRE

PROJECT NUMBER
01-16

DWG. NO. A201

DRAWING TITLE GROUND FLOOR PLAN

DATE 10 NOV 2003 | SCALE 1:100 | DRAWN PAI | CHECKED TMB

APPENDIX E
Page 3 of 7

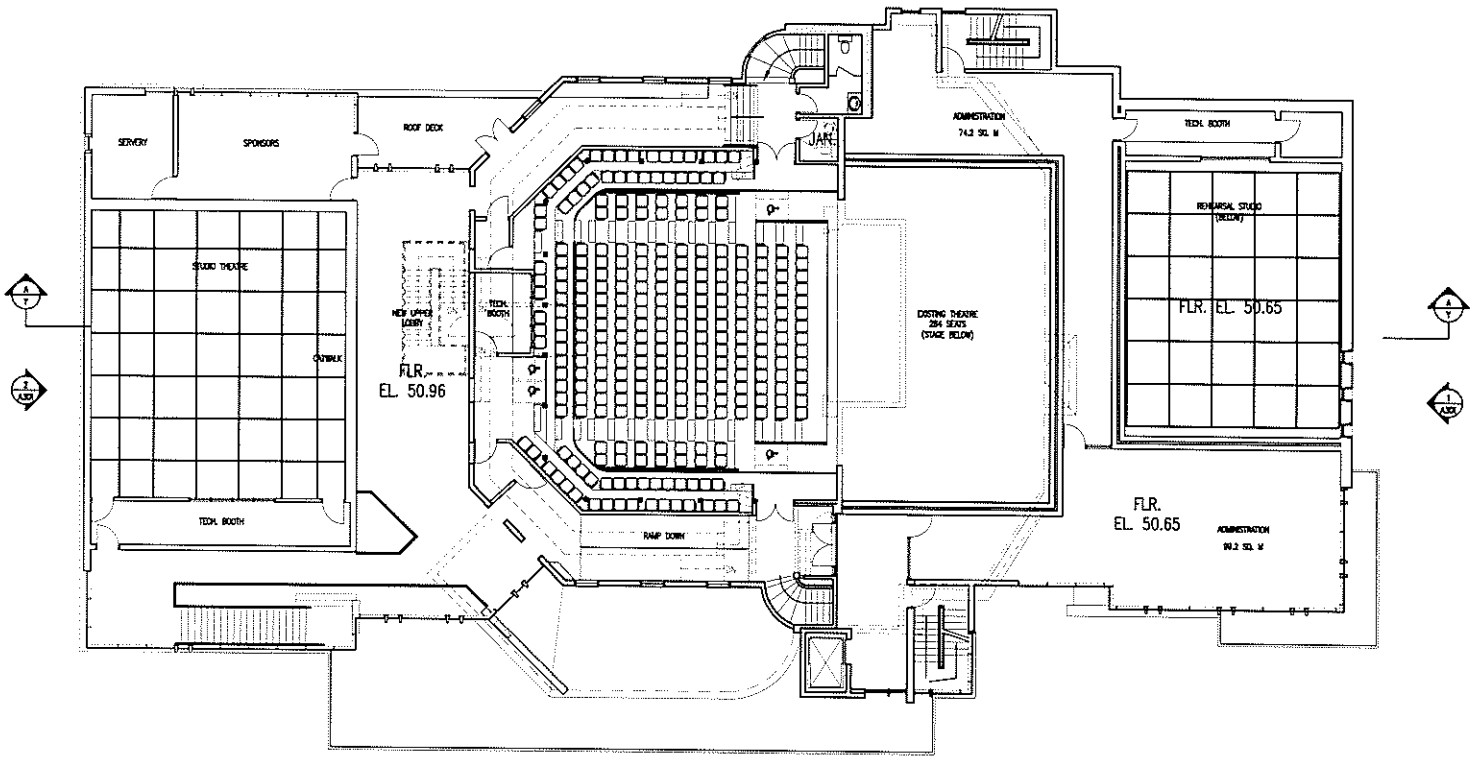

proscenium
architecture + interiors inc.
420 - 1929 Main St. Vancouver BC V5Y 3N6 Canada
ph. (604) 879 0118 fx (604) 879 1480

ALL OF THE DOCUMENTS PREPARED BY PROSCENIUM ARCHITECTURE + INTERIORS INC. OR ON BEHALF OF PROSCENIUM ARCHITECTURE + INTERIORS INC. IN CONNECTION WITH THE PROJECT ARE INSTRUMENTS OF SERVICE FOR THE DURATION OF THE PROJECT. IN THESE DOCUMENTS, PROSCENIUM ARCHITECTURE + INTERIORS INC. RETAINS THE PROPERTY AND COPYRIGHT IN THESE DOCUMENTS AND THE WORK IN THE PROJECT. IF A DISCIPLINE OR WORK THESE DOCUMENTS MAY NOT BE USED IN ANY OTHER PROJECT WITHOUT PRIOR WRITTEN AGREEMENT OF PROSCENIUM ARCHITECTURE + INTERIORS INC. DO NOT SCALE DRAWINGS.

STRUCTURAL ENGINEERS

MECHANICAL ENGINEERS

ELECTRICAL ENGINEERS

THEATRICAL

ACOUSTIC

HERITAGE
COMMONWEALTH HISTORIC RESOURCE MANAGEMENT LTD.

QUANTITY SURVEYOR

SPECIFICATIONS

SIGNAGE

CODE CONSULTANT

REV.	DESCRIPTIONS	BY	DATE
A	ISSUED FOR REZONING APPLICATION	PAI	03MAR

CAD FILE: 01161202 REVISION NO. A

PROJECT
VANCOUVER EAST CULTURAL CENTRE

PROJECT NUMBER
01-16

DWG. NO. A202

DRAWING TITLE
SECOND FLOOR PLAN

DATE 10 NOV 2003 | SCALE 1:100 | DRAWN PAI | CHECKED THW

APPENDIX E
Page 4 of 7

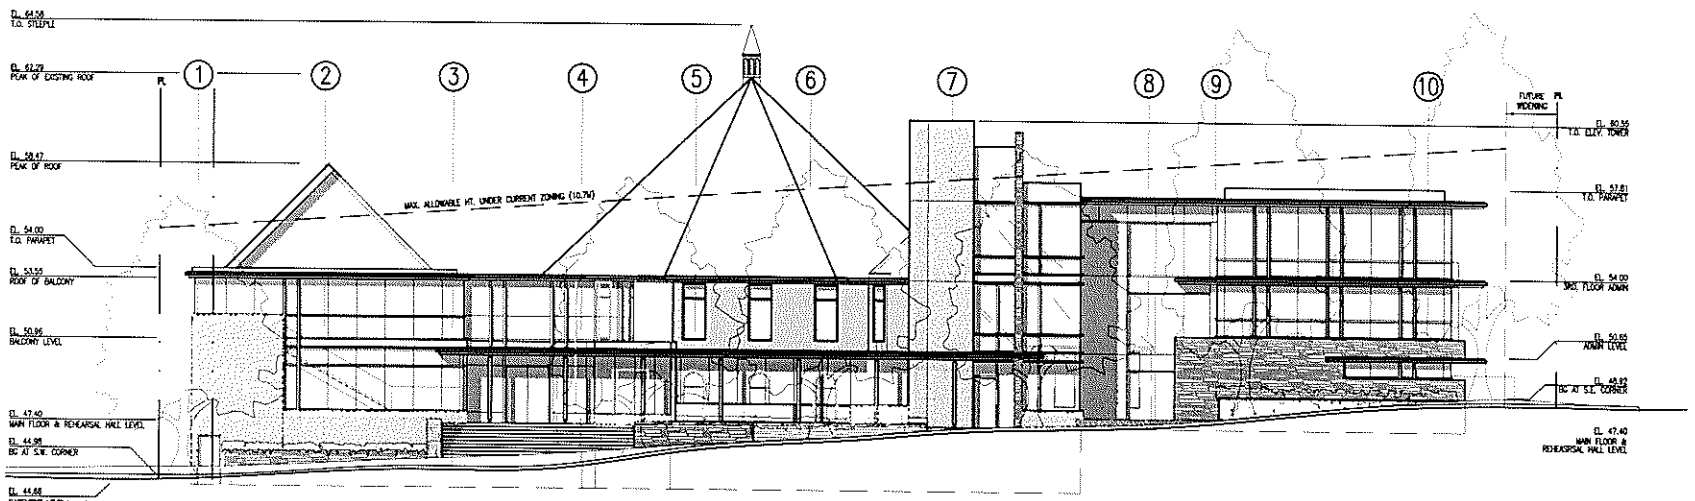

1 SOUTH ELEVATION
SCALE 1:100

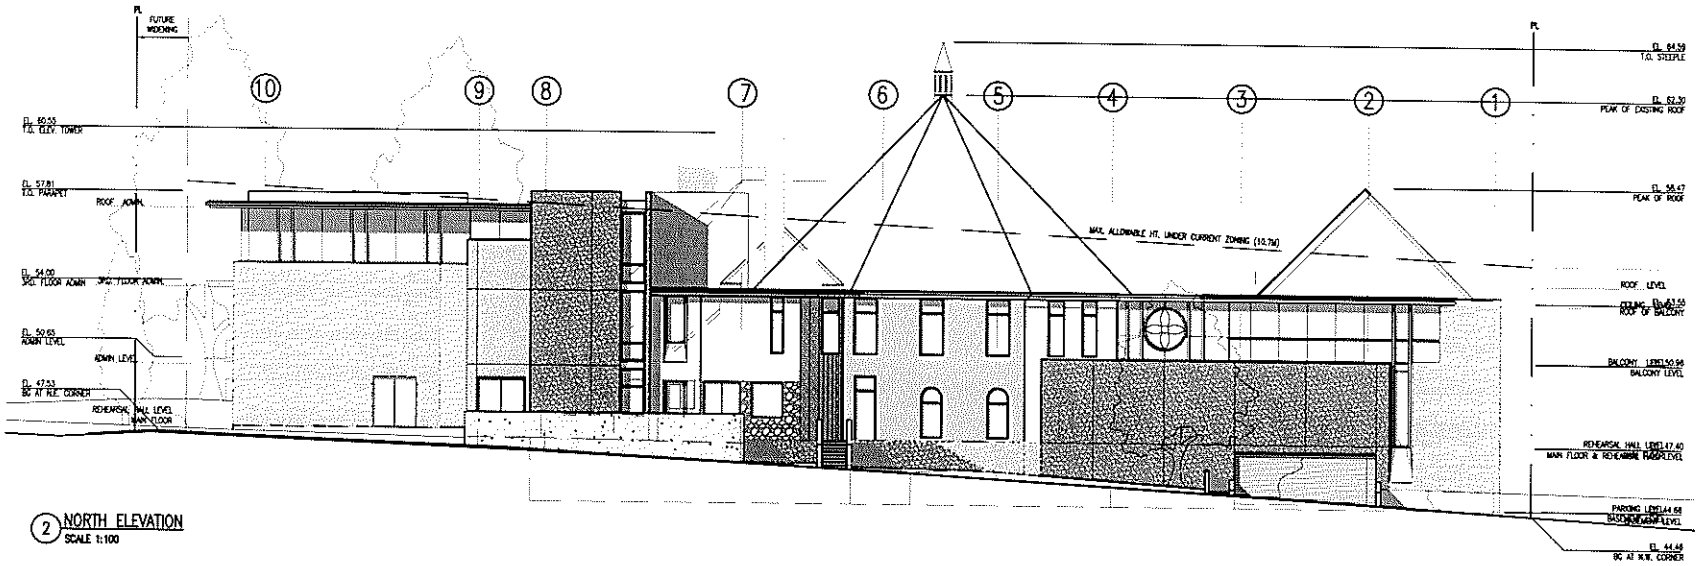

2 NORTH ELEVATION
SCALE 1:100

proscenium
architecture + interiors inc.
400 - 1920 Yew St. Vancouver BC. V6J 3N6 Canada
ph. (604) 879 0118 fx. (604) 874 1494

ALL OF THE DOCUMENTS PREPARED BY PROSCENIUM ARCHITECTURE + INTERIORS INC. OR ON BEHALF OF PROSCENIUM ARCHITECTURE + INTERIORS INC. IN CONNECTION WITH THE PROJECT ARE INSTRUMENTS OF SERVICE FOR THE EXECUTION OF THE PROJECT. PROSCENIUM ARCHITECTURE + INTERIORS INC. RETAINS THE PROPERTY AND COPYRIGHT IN THOSE DOCUMENTS, WHETHER THE PROJECT IS EXECUTED OR NOT. THESE DOCUMENTS MAY NOT BE USED ON ANY OTHER PROJECT WITHOUT PRIOR WRITTEN AGREEMENT OF PROSCENIUM ARCHITECTURE + INTERIORS INC. DO NOT SCALE DRAWINGS.

STRUCTURAL ENGINEERS

MECHANICAL ENGINEERS

ELECTRICAL ENGINEERS

THEATRICAL

ACOUSTIC

HERITAGE
COMMONWEALTH HISTORIC RESOURCE MANAGEMENT LTD.

QUANTITY SURVEYOR

SPECIFICATIONS

SIGNAGE

CODE CONSULTANT

REV.	DESCRIPTIONS	BY	DATE
A	ISSUED FOR REZONING APPLICATION	PA	03/NOV/03

CAD FILE: 0116\300_t301 REVISION NO. A

PROJECT
VANCOUVER EAST CULTURAL CENTRE

PROJECT NUMBER
01-16

DWG. NO.	DRAWING TITLE
A300	BUILDING ELEVATIONS

DATE	SCALE	DRAWN	CHECKED
10 NOV 2003	1:100	PA	THW

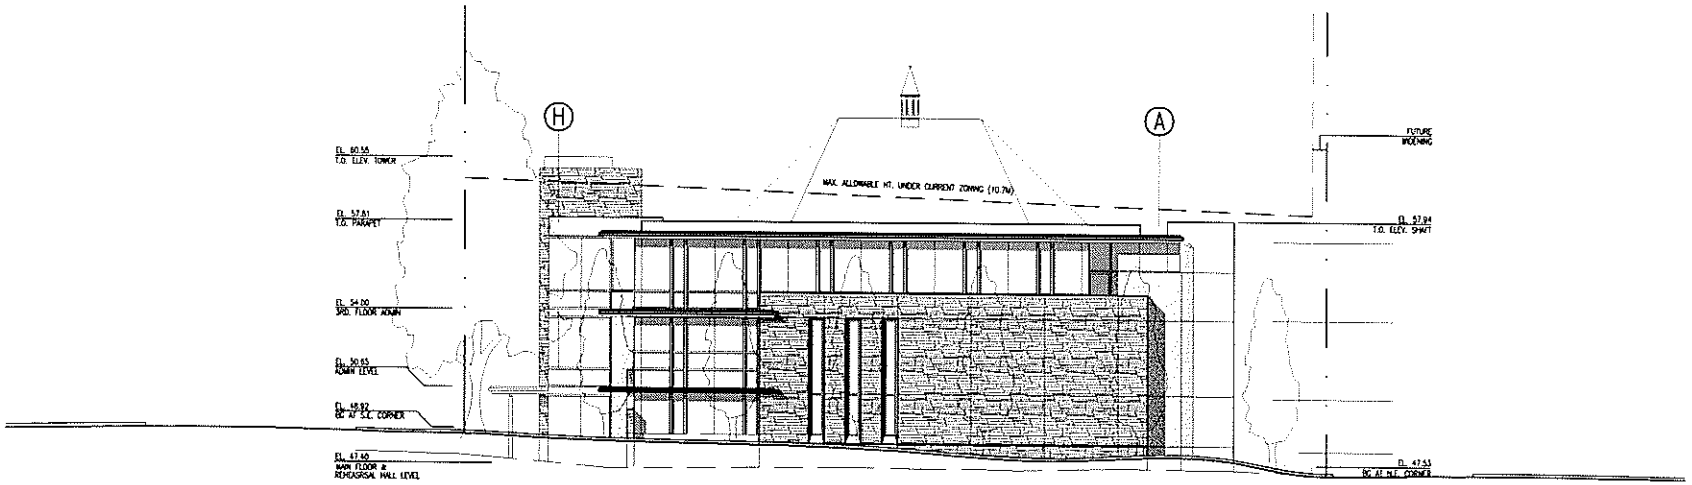

1 EAST ELEVATION
SCALE 1:100

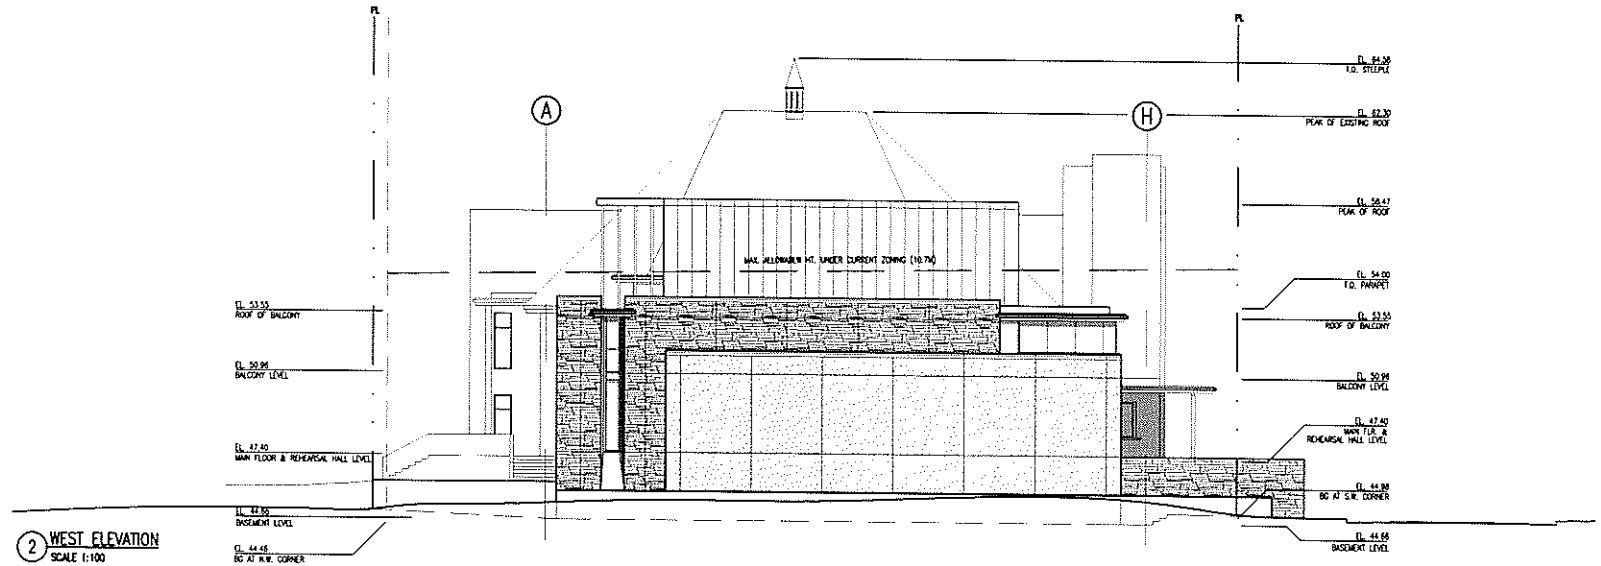

2 WEST ELEVATION
SCALE 1:100

proscenium
ARCHITECTURE + INTERIORS

ALL OF THE DOCUMENTS PREPARED BY PROSCENIUM ARCHITECTURE + INTERIORS INC. OR ON BEHALF OF PROSCENIUM ARCHITECTURE + INTERIORS INC. IN CONNECTION WITH THE PROJECT ARE INSTRUMENTS OF SERVICE FOR USE SOLELY WITH RESPECT TO THE PROJECT. PROSCENIUM ARCHITECTURE + INTERIORS INC. RETAINS THE PROPERTY AND COPYRIGHT IN THESE DOCUMENTS, WHETHER THE PROJECT IS CARRIED OUT OR NOT. THESE DOCUMENTS MAY NOT BE USED ON ANY OTHER PROJECT WITHOUT PRIOR WRITTEN AGREEMENT OF PROSCENIUM ARCHITECTURE + INTERIORS INC. DO NOT SCALE DRAWINGS.

STRUCTURAL ENGINEERS

MECHANICAL ENGINEERS

ELECTRICAL ENGINEERS

THEATRICAL

ACOUSTIC

HERITAGE
COMMONWEALTH HISTORIC RESOURCE MANAGEMENT LTD.

QUANTITY SURVEYOR

SPECIFICATIONS

SIGNAGE

CODE CONSULTANT

REV	DESCRIPTIONS	BY	DATE
A	ISSUED FOR REZONING APPLICATION	PAI	03MAR04

CAD FILE: 0118X302.X303 REVISION NO. A

PROJECT
VANCOUVER EAST CULTURAL CENTRE

PROJECT NUMBER
01-16

DWG. NO.	DRAWING TITLE
A301	BUILDING ELEVATIONS

DATE	SCALE	DRAWN	CHECKED
10 NOV 2003	1:100	PAI	TMW

© Copyright reserved. This drawing and design is the property of DMG Landscape Architects and may not be reproduced or used for other projects without their permission.

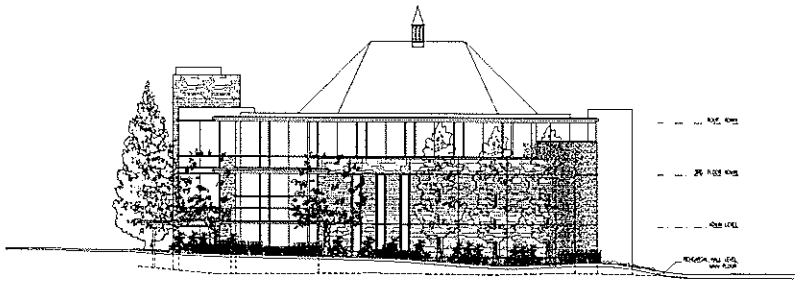

EAST ELEVATION

PLANT SCHEDULE

DMG JOB NUMBER: 03-225

KEY	QTY	BOTANICAL NAME	COMMON NAME	PLANTED SIZE / REMARKS
TREE				
	2	ACER RUBRUM 'BOWHALL'	RED MAPLE	60M CAL; 2M STD; B&B
	5	CERCIDIPHYLLUM JAPONICUM 'AUREUM'	KATSURA TREE	60M CAL; 1.8M STD; B&B
	7	RETAIN EXISTING TREES	-	-
	5	FAGUS SYLVATICA 'DAWYCK'	DAWYCK BEECH	60M CAL; B&B
	1	ROBINIA PSEUDOACACIA 'PYRAMIS'	BOLLEIA LOCUST	60M CAL; 1.8M STD; B&B
	6	TREES TO BE REMOVED	-	-
SHRUB				
	3	AZALEA 'NORTHERN HUMMER'	DECIDUOUS AZALEA WHITE YELLOW BLOTCH	#3 POT; 40CM
	51	BUXUS MICROPHYLLA 'WINTER BEE'	LITTLE-LEAF BOX	#3 POT; 40CM
	1	HAMAMELIS X INTERMEDIA 'DIANE'	RED WITCH HAZEL	#5 POT; 80CM
	36	NANDINA DOMESTICA 'NANA'	DWARF HEAVENLY BAMBOO	#2 POT; 20CM
	20	PIERIS JAPONICA 'MOUVAIS'	MOUVAIS FIRETHORN	#3 POT; 50CM
	11	TAXUS X MEDIA 'HICKSII'	HICKS YEW	#2 POT; 50CM
	7	VIBURNUM PT. 'MARESII'	MARES DOUBLE FILE VIBURNUM	#3 POT; 60CM
GRASS				
	103	HELICTOTRICHON SEMPERVIRENS	BLUE OAT GRASS	#1 POT; HEAVY
	15	MISCANTHUS SINENSIS 'MORNING LIGHT'	MORNING LIGHT JAPANESE SILVER GRASS	#1 POT; HEAVY
	64	STIPA GIGANTEA	GIANT FEATHER GRASS	#1 POT; HEAVY
VINE				
	6	PARTHENOCISSUS TRICUSPIDATA 'VEITCHII'	BOSTON IVY	#2 POT; 60CM STAKED
PERENNIAL				
	63	IBERIS SEMPERVIRENS	CANDYTUFT	SP.A
GC				
	11	GAULTHERIA SHALLON	SALAL	#1 POT; 20CM
	254	HAKONECHLOA MACRA	LONGLEAF HAKONECHLOA	#2 POT; 20CM

NOTES: * PLANT SIZES IN THIS LIST ARE SPECIFIED ACCORDING TO THE BC LANDSCAPE STANDARD, LATEST EDITION. CONTAINER SIZES SPECIFIED AS PER CNTA STANDARDS. BOTH PLANT SIZE AND CONTAINER SIZE ARE THE FINISHED ACCEPTABLE SIZES. * REFER TO SPECIFICATIONS FOR DETAILED CONTAINER MEASUREMENTS AND OTHER PLANT MATERIAL REQUIREMENTS. * SEARCH AND REVIEW MAKE PLANT MATERIAL AVAILABLE FOR OPTIONAL REVIEW BY LANDSCAPE ARCHITECT AT SOURCE OF SUPPLY, AREA OF SEARCH TO INCLUDE LOWER MAINLAND AND FRASER VALLEY. * SUBSTITUTIONS: OBTAIN WRITTEN APPROVAL FROM THE LANDSCAPE ARCHITECT PRIOR TO MAKING ANY SUBSTITUTIONS. TO THE SPECIFIED MATERIAL. UNAPPROVED SUBSTITUTIONS WILL BE REJECTED. ALLOW A MINIMUM OF FIVE DAYS PRIOR TO DELIVERY FOR REQUEST TO SUBSTITUTE. SUBSTITUTIONS ARE SUBJECT TO BC LANDSCAPE STANDARD - DEFINITION OF CONDITIONS OF AVAILABILITY.

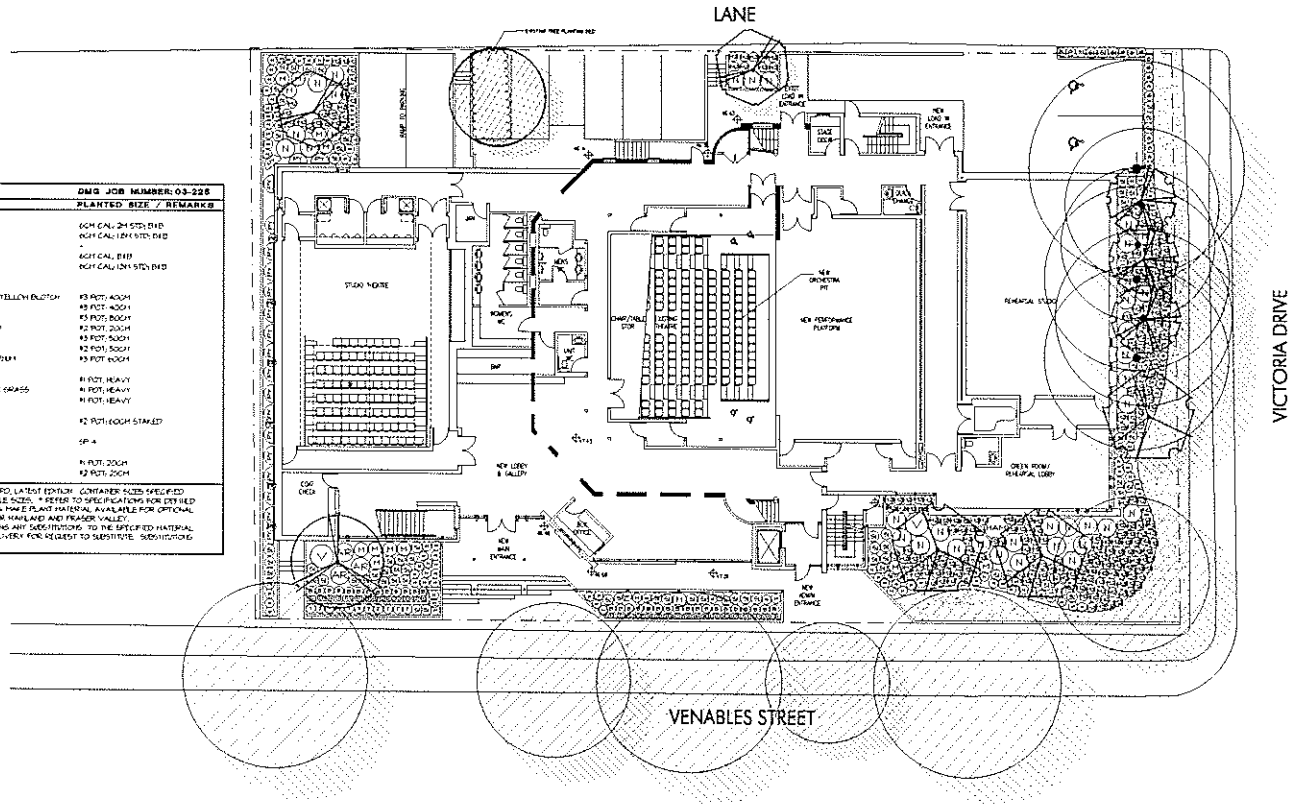

NO.	DATE	REVISION DESCRIPTION	DR.

DMG
landscape architects
A Partnership of
J.D. Mitchell & Associates Ltd.
Pierside Campbell Mills Consultants Ltd.
Mary Chan Yip Consultants Ltd.
200 - 8645 Stanley Avenue
Metrotown
Burnaby, British Columbia
V5H 1H3
ph (604) 437-3942; fx 437-4723

PROJECT:
VANCOUVER EAST CULTURAL CENTRE
1895 VENABLES VANCOUVER, BC

DRAWING TITLE:
LANDSCAPE PLAN

DATE:	04.JAN.05	DRAWING NUMBER:	
SCALE:	1:150		L1
DRAWN:	JS		
DESIGN:	PCH		
CHKD:	PCH		OF 1
DMG PROJECT NUMBER:			03-225