APPENDIX A

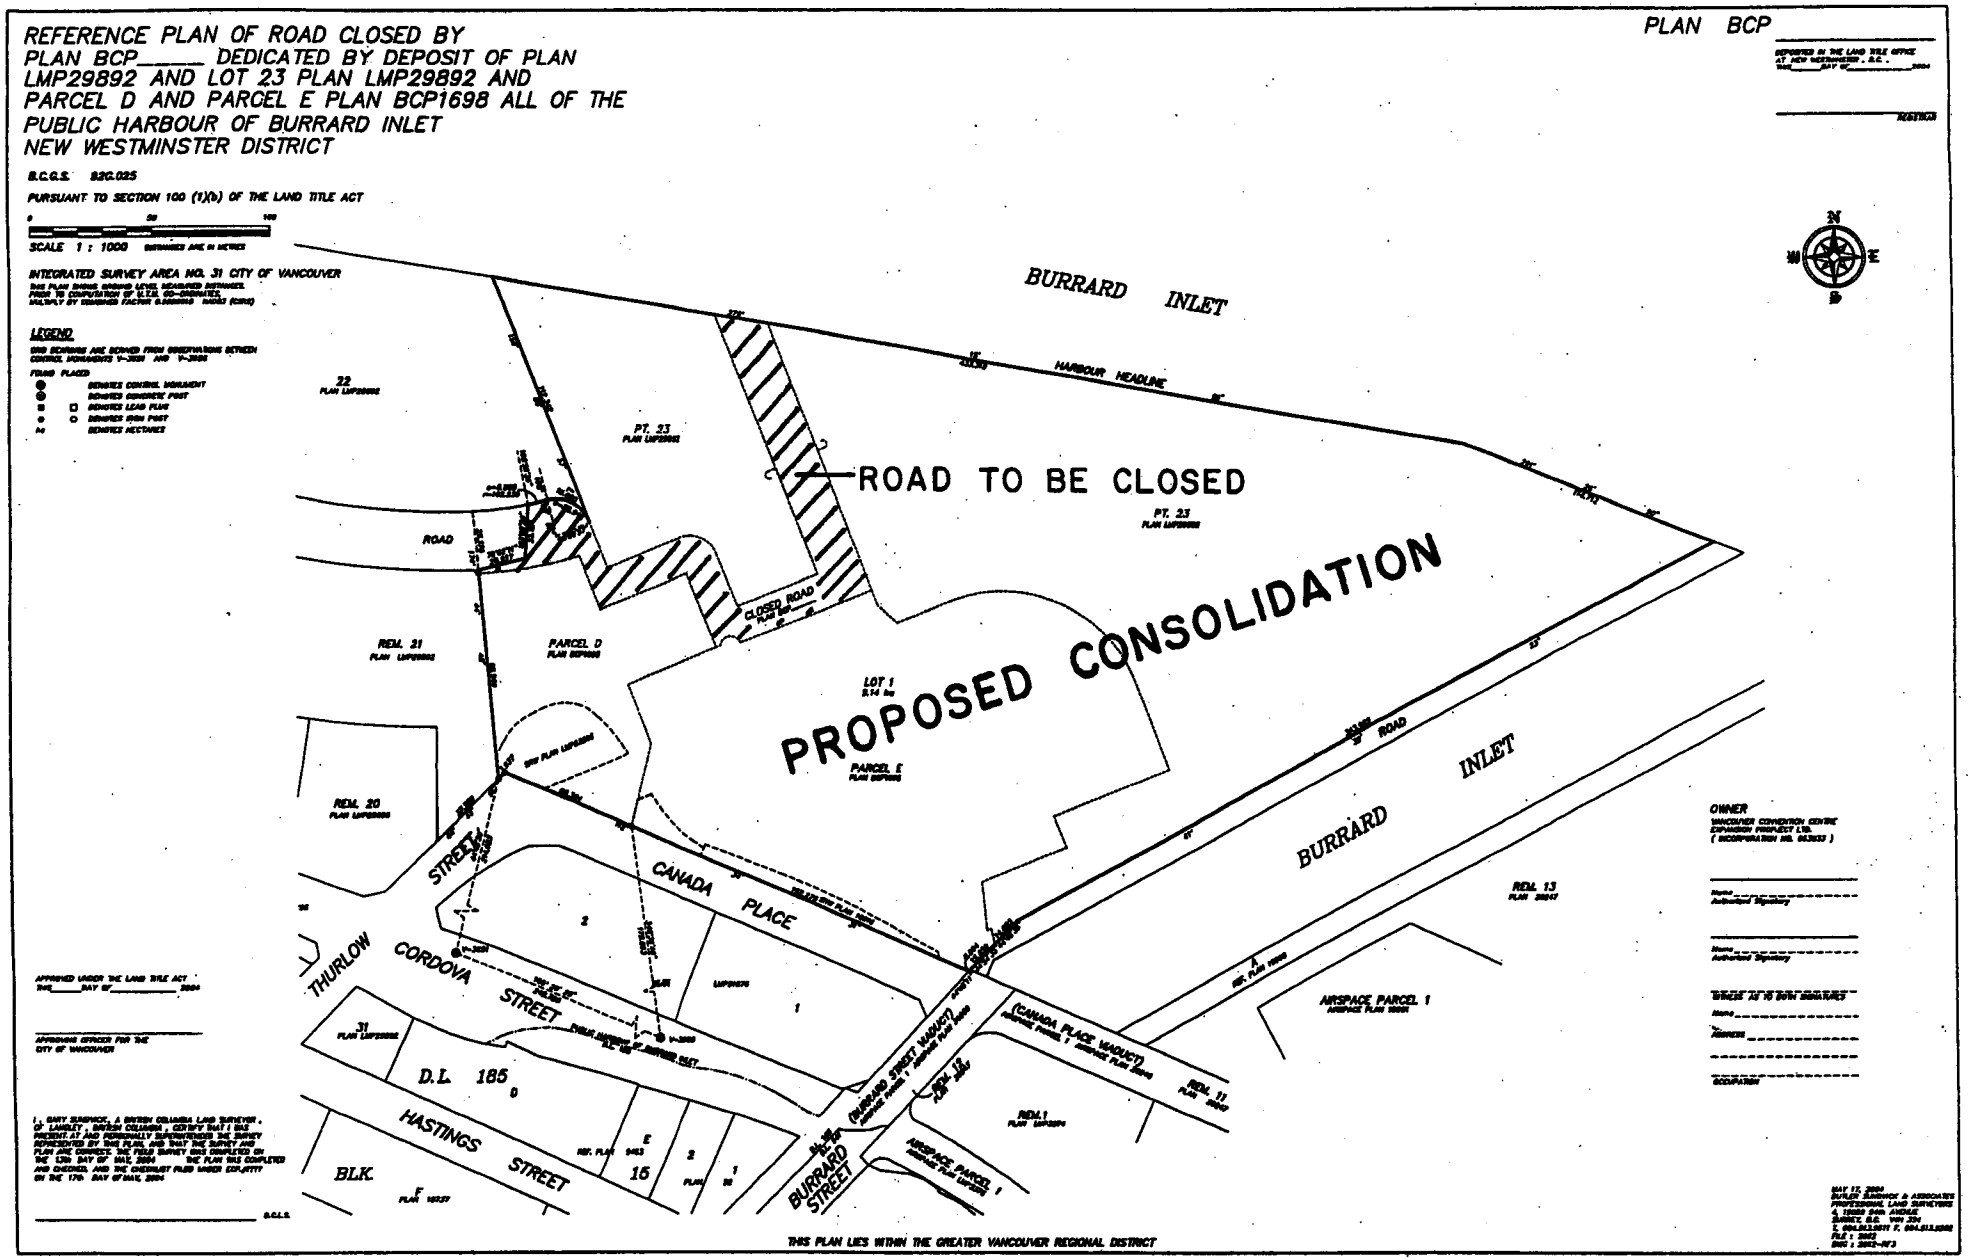
REFERENCE PLAN OF ROAD CLOSED BY
PLAN BCP_____ DEDICATED BY DEPOSIT OF PLAN
LMP29892 AND LOT 23 PLAN LMP29892 AND
PARCEL D AND PARCEL E PLAN BCP1698 ALL OF THE
PUBLIC HARBOUR OF BURRARD INLET
NEW WESTMINSTER DISTRICT
PLAN BCP
B.C.G.S. 92G.025
PURSUANT TO SECTION 100 (1)(b) OF THE LAND TITLE ACT
SCALE 1 : 1000
INTEGRATED SURVEY AREA NO. 31 CITY OF VANCOUVER
LEGEND
BURRARD INLET
HARBOUR HEADLINE
ROAD TO BE CLOSED
PROPOSED CONSOLIDATION
PT. 23
PLAN LMP29892
ROAD
CLOSED ROAD
REM. 21
PARCEL D
PLAN BCP1698
LOT 1
PARCEL E
REM. 20
STREET
CANADA PLACE
THURLOW
CORDOVA
STREET
D.L. 185
HASTINGS STREET
BLK.
BURRARD STREET
(BURRARD STREET VIADUCT)
(CANADA PLACE VIADUCT)
AIRSPACE PARCEL 1
REM. 1
REM. 11
REM. 13
BURRARD INLET
OWNER
THIS PLAN LIES WITHIN THE GREATER VANCOUVER REGIONAL DISTRICT