REFERENCE PLAN TO ACCOMPANY A RESOLUTION OF THE COUNCIL OF THE CITY OF VANCOUVER STOPPING-UP A PORTION OF ROAD DEDICATED BY THE DEPOSIT OF PLAN BCP1978 ADJACENT TO LOT 295 FALSE CREEK BCP10434

PLAN BCP _____

DEPOSITED IN THE LAND TITLE OFFICE AT NEW WESTMINSTER, B.C., THIS DAY OF _____ 2004

_____ REGISTRAR

B.C.G.S. 92G.025

0 25 50

SCALE 1 : 500 DISTANCES ARE METRIC

INTEGRATED SURVEY AREA No. 31 (VANCOUVER)
NAD83 (CSRS)

THIS PLAN SHOWS HORIZONTAL GROUND-LEVEL DISTANCES EXCEPT WHERE OTHERWISE NOTED. TO COMPUTE GRID DISTANCES, MULTIPLY GROUND-LEVEL DISTANCES BY COMBINED FACTOR, 0.9996917

LEGEND

GRID BEARINGS ARE DERIVED FROM OBSERVATIONS BETWEEN CONTROL MONUMENTS V-3774 AND V-3864

FOUND PLACED

- ● DENOTES CONTROL MONUMENT
- ■ □ DENOTES LEAD PLUG
- ◆ ○ DENOTES IRON POST
- ha DENOTES HECTARES

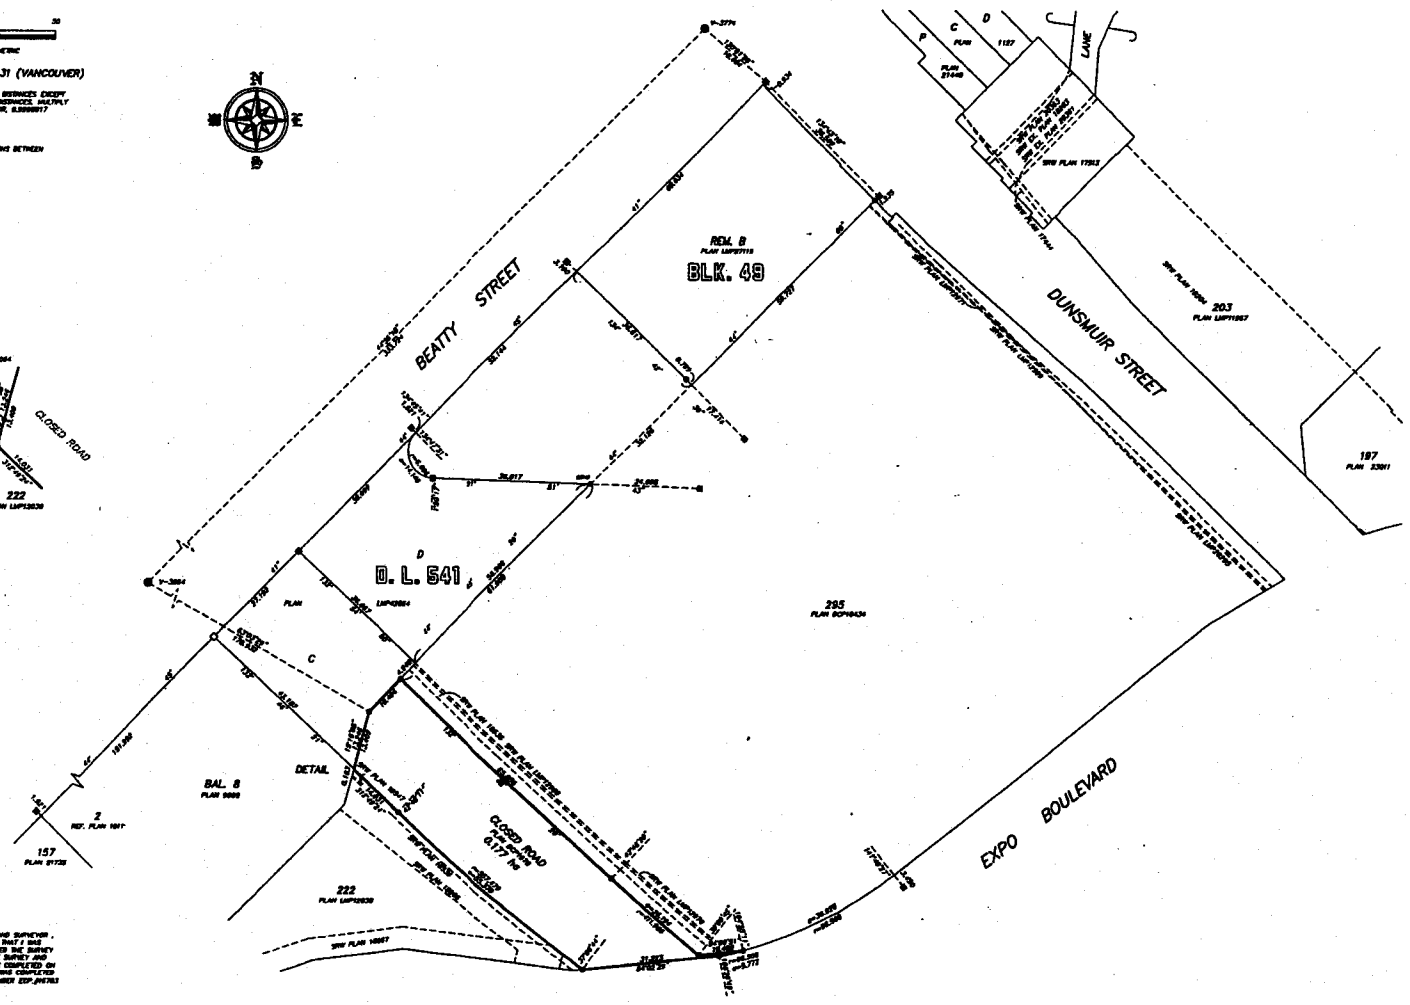

I, GARY SUKHOY, A BRITISH COLUMBIA LAND SURVEYOR, OF LANGLEY, BRITISH COLUMBIA, CERTIFY THAT I WAS PRESENT AT AND PERSONALLY SUPERVISED THE SURVEY REPRESENTED BY THIS PLAN, AND THAT THE SURVEY AND PLAN ARE CORRECT. THE FIELD SURVEY WAS COMPLETED ON THE 13th DAY OF JUNE, 2004 THE PLAN WAS COMPLETED AND CHECKED, AND THE CHECKLIST FILED UNDER EDP_DATES ON THE 17th DAY OF JUNE, 2004

_____ B.C.L.S.

THIS PLAN LIES WITHIN THE GREATER VANCOUVER REGIONAL DISTRICT

SUTLER SUKHOY & ASSOCIATES
PROFESSIONAL LAND SURVEYORS
A. 13000 84th AVENUE
SURREY, B.C. V3W 3C4
T. 604.513.0011 F. 604.513.0360
FILE : 3669
DWG : 3669-002 REV. 2